PROPOSED SEWAGE SYSTEM
FOR
ALFRED E BECK
PICKPOCKET WOODS EXETER N.H.
RAYMOND EVANS, BRENTWOOD, N.H.
CONTRACTOR
SCALE 1"=20' MAY 1969
PARKER SURVEY ASSOC. INC.
SEABROOK, N.H.

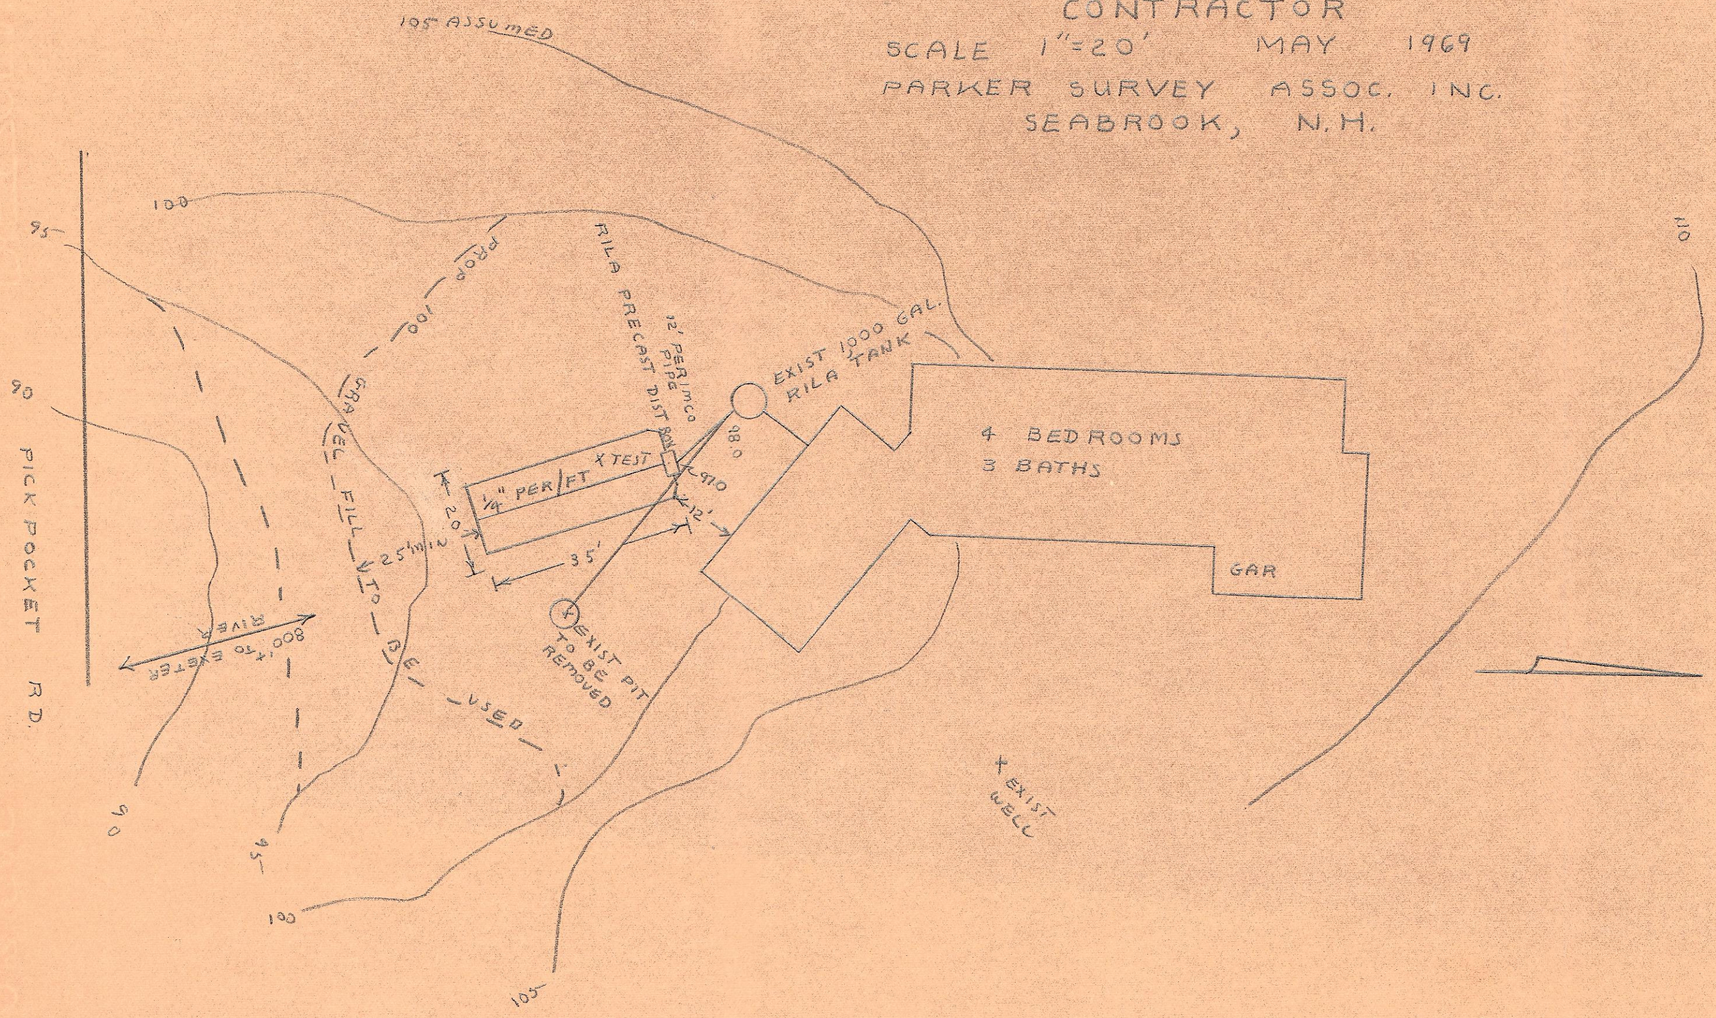

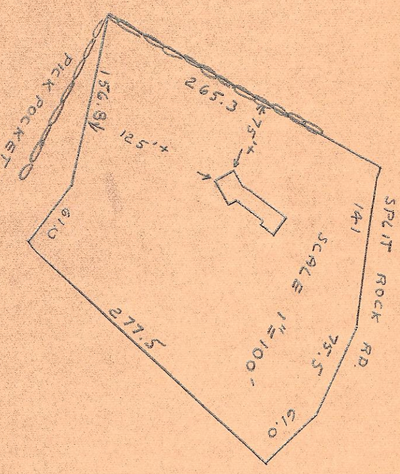

TEST PIT & SOIL LOG

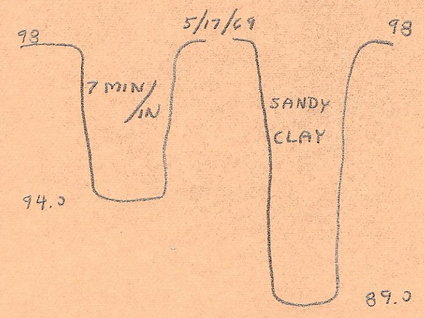

PARTIAL SECTION OF LEACHING BED

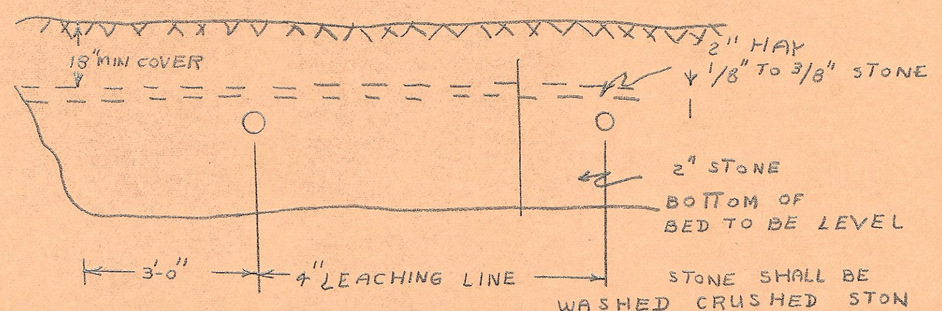
2" HAY
18" MIN COVER
1/8" TO 3/8" STONE
2" STONE
BOTTOM OF BED TO BE LEVEL
3'-0"
4" LEACHING LINE
STONE SHALL BE WASHED CRUSHED STON
OR WASHED GRAVEL FREE FROM IRON, FINES, DUST &

PROPOSED SEWAGE SYSTEM
FOR
ROBERT ERELER OF, RAYMOND NH
RAYMOND EVANS, BRENTWOOD NH.
CONTRACTOR
SCALE 1"=20' MAY 1969
PARKER SURVEY ASSOC. INC
SEABROOK, N.H.

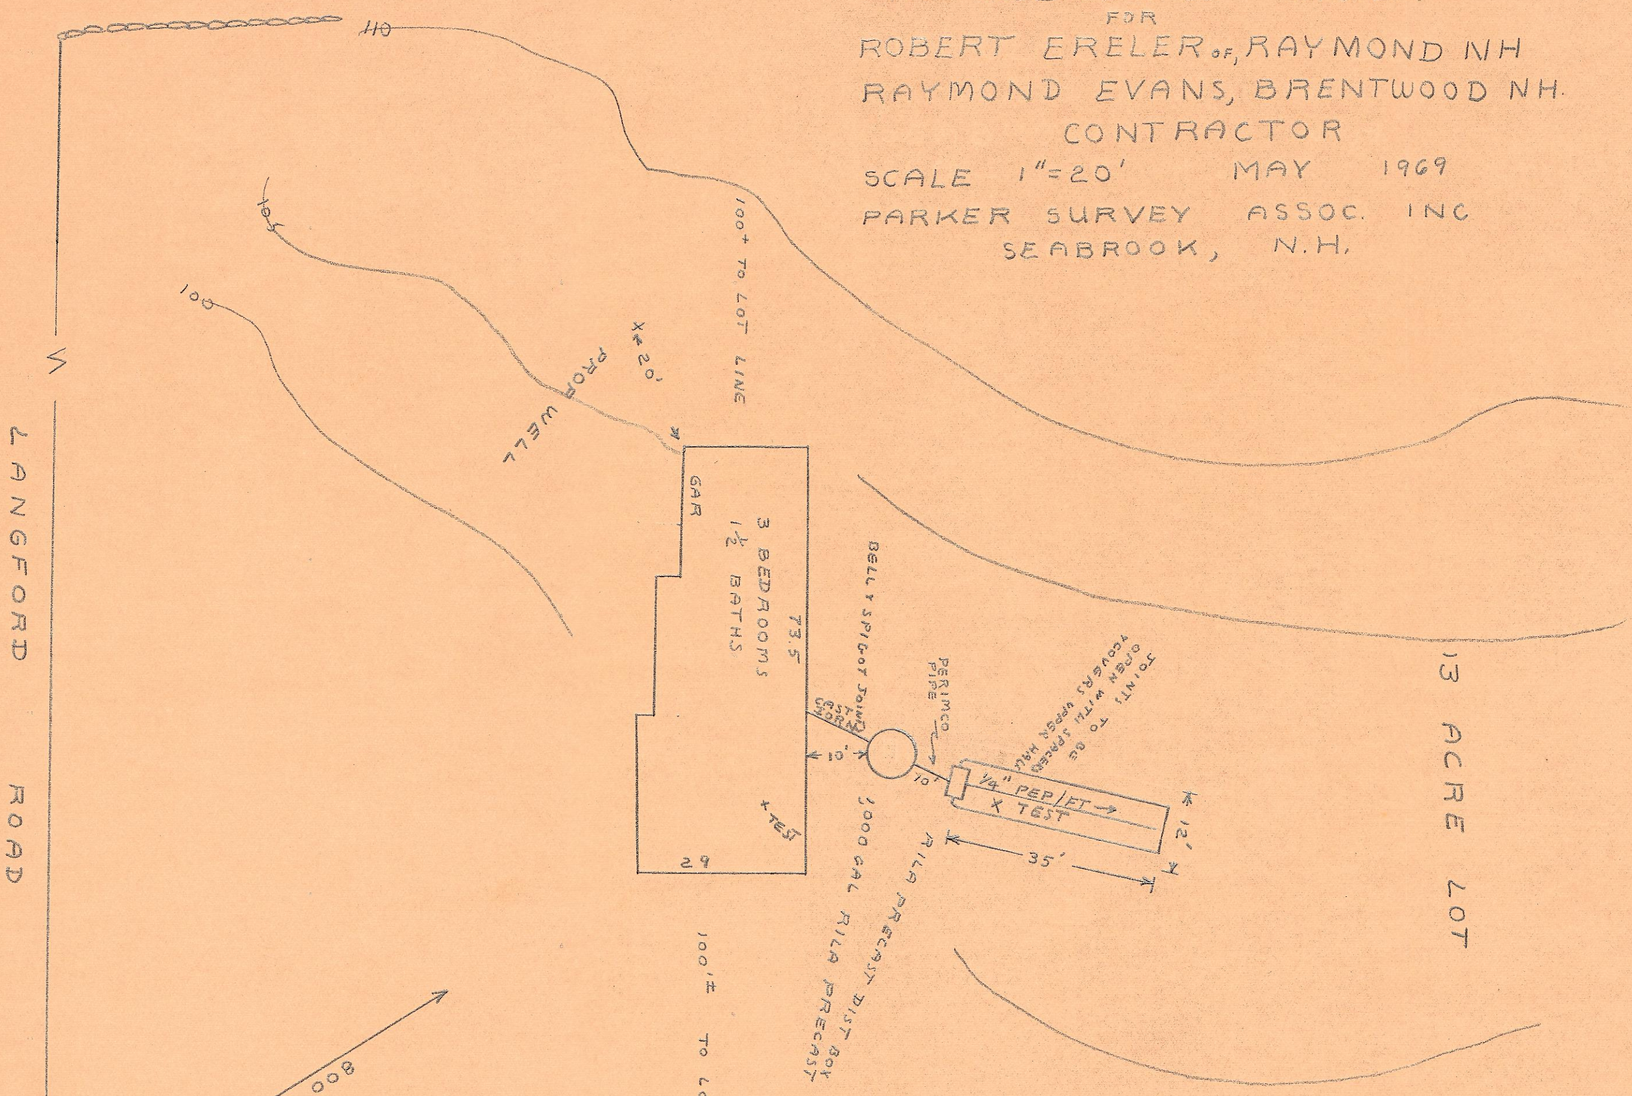

TEST PIT & SOIL LOG

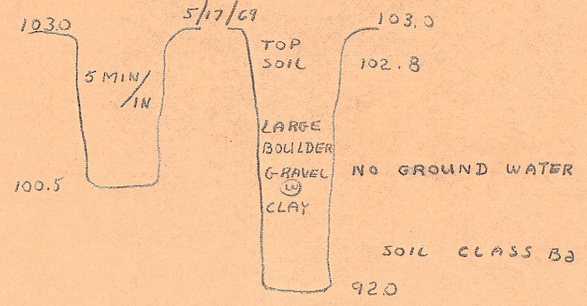

PARTIAL SECTION OF LEACHING BED

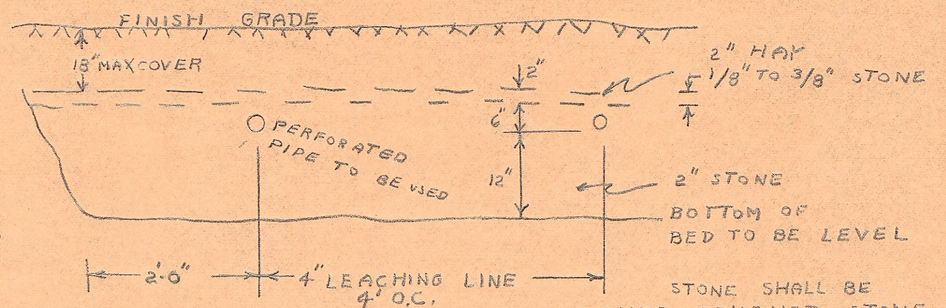

STONE SHALL BE WASHED CRUSHED STONE OR WASHED GRAVEL FREE FROM IRON, FINES, DUST & ORGANIC MATTER AS LAID

682